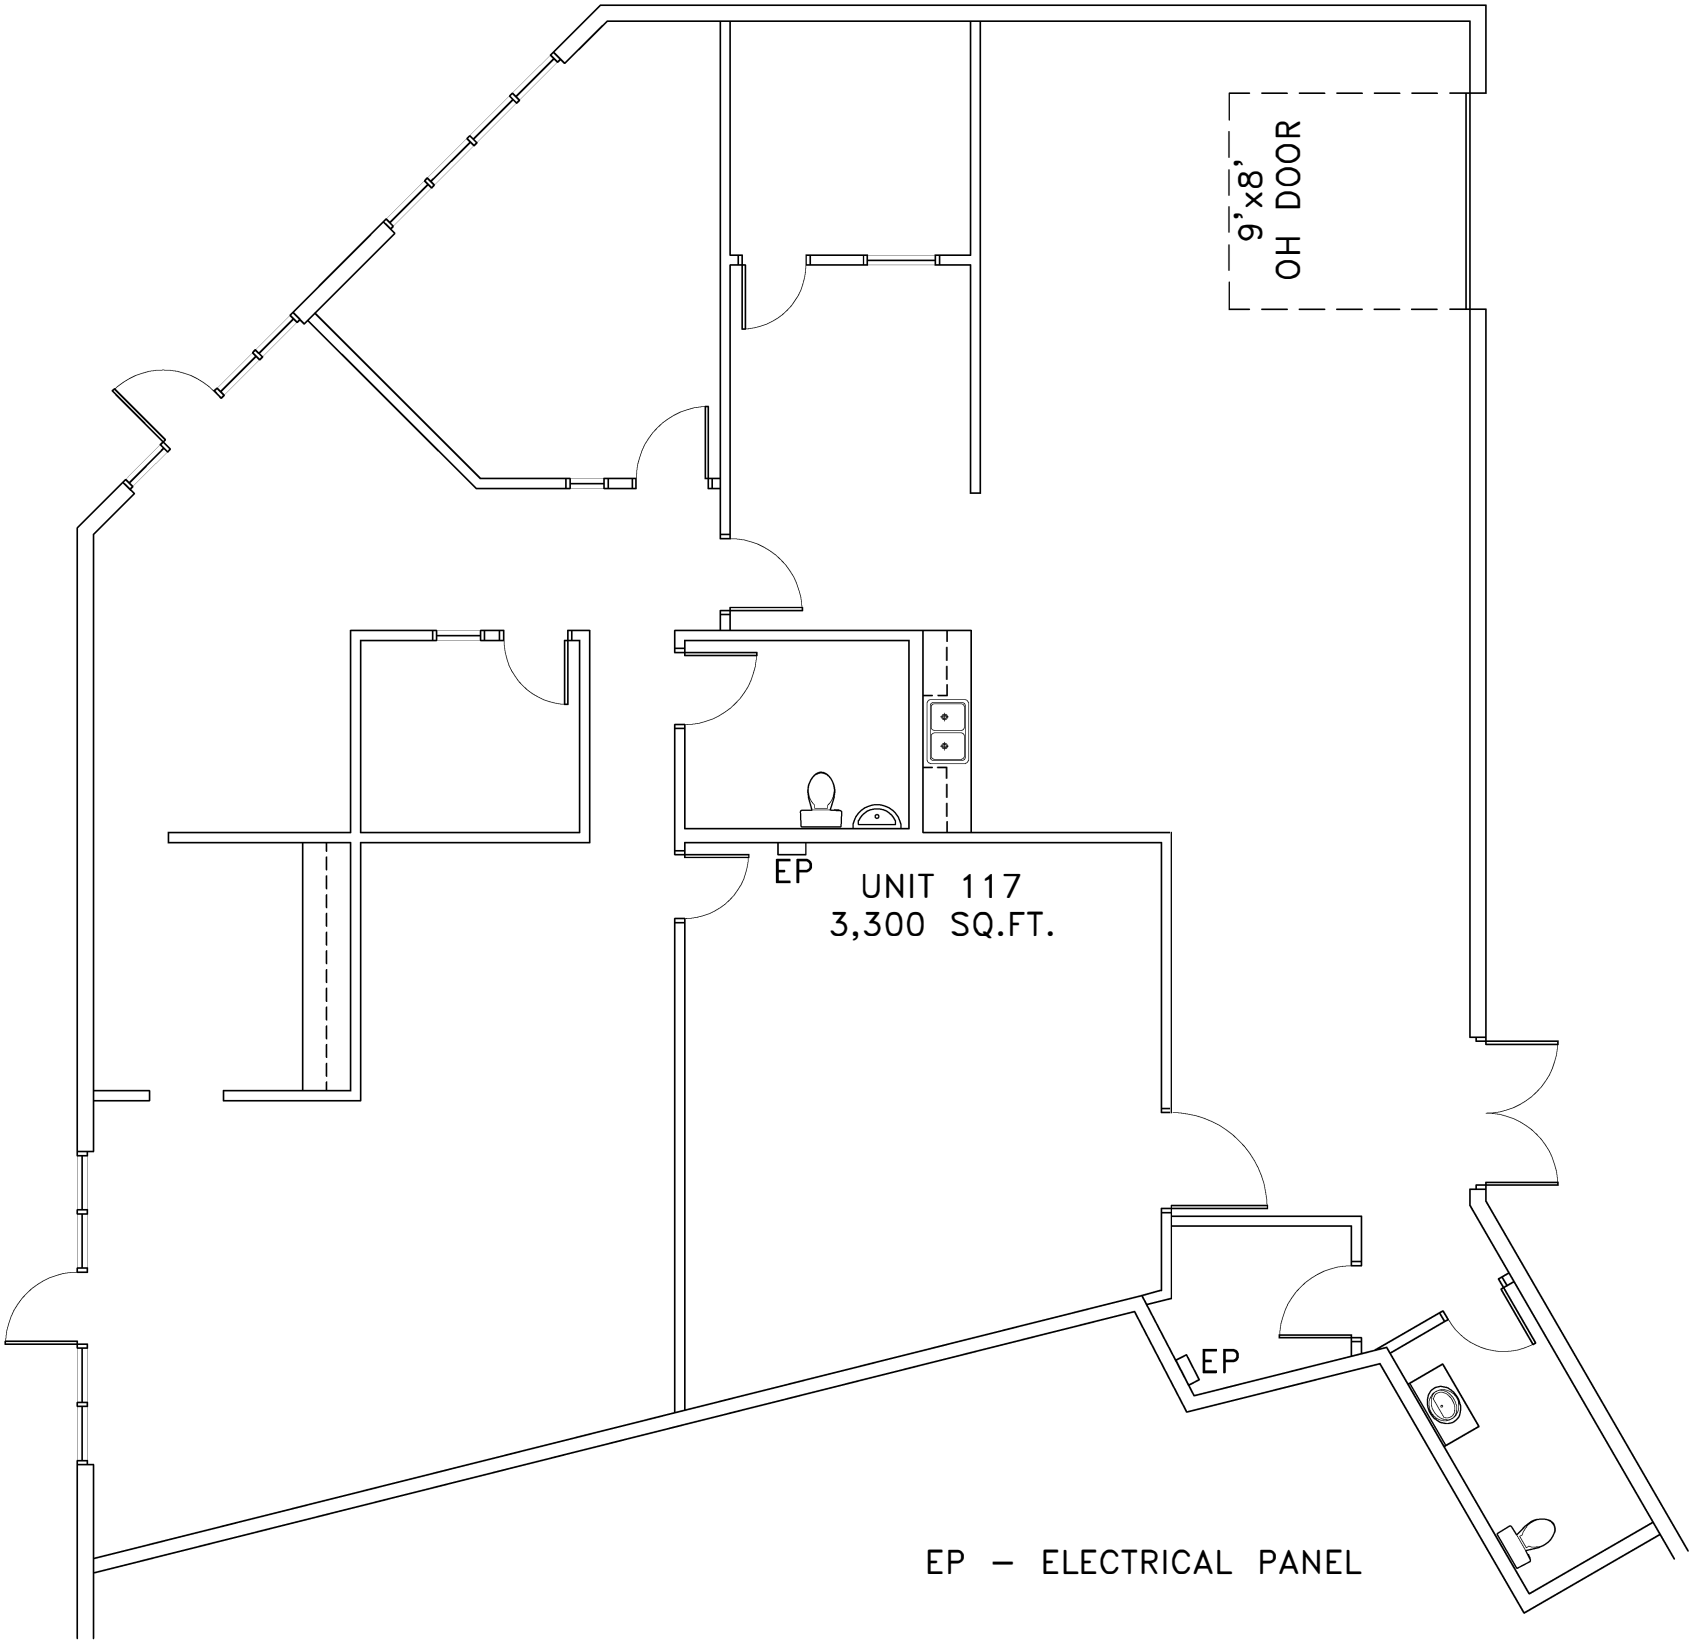

NORTH

1 MAIN FLOOR PLAN
SCALE 1/8"=1'-0"